
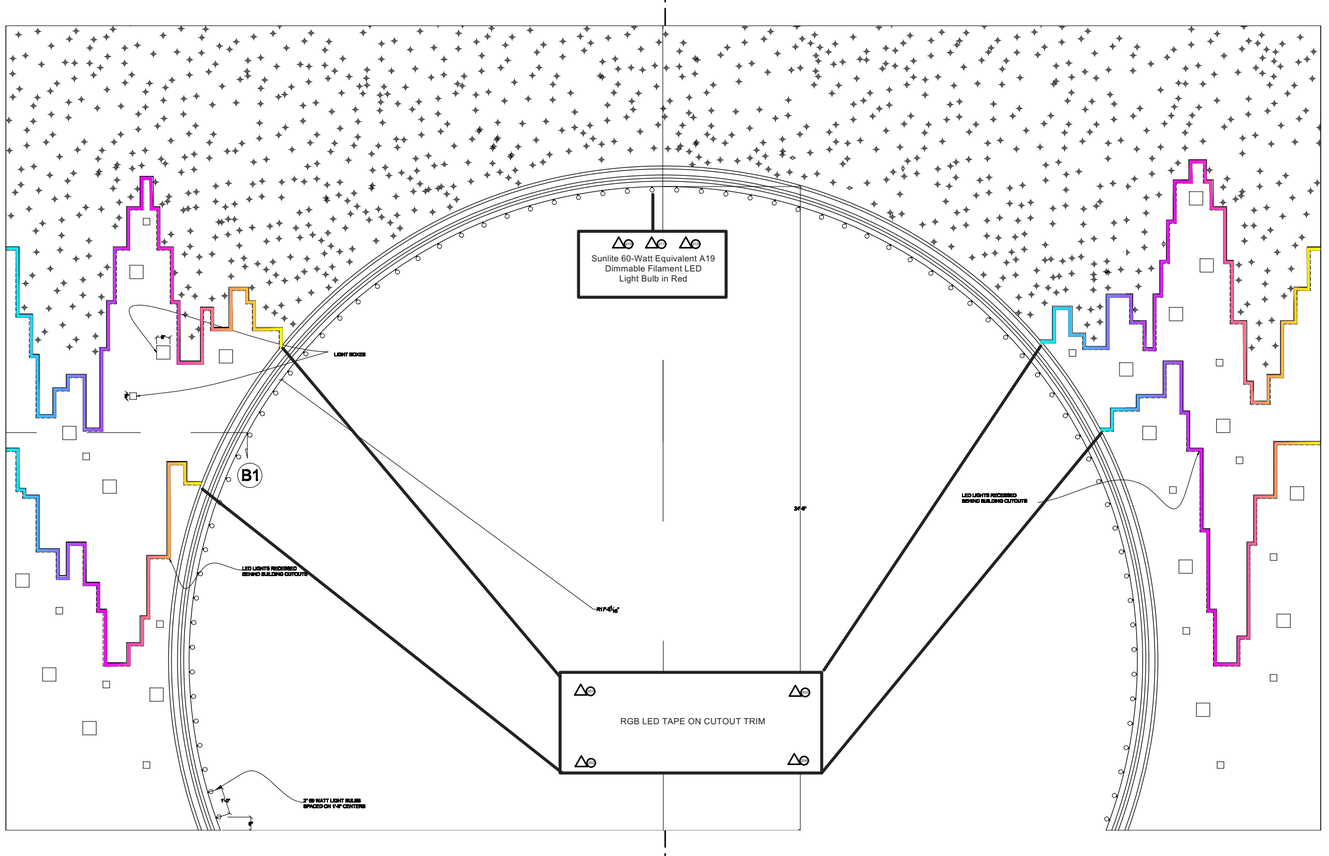


1 PORTAL DETAIL
Scale: 1/8" = 1' 0"

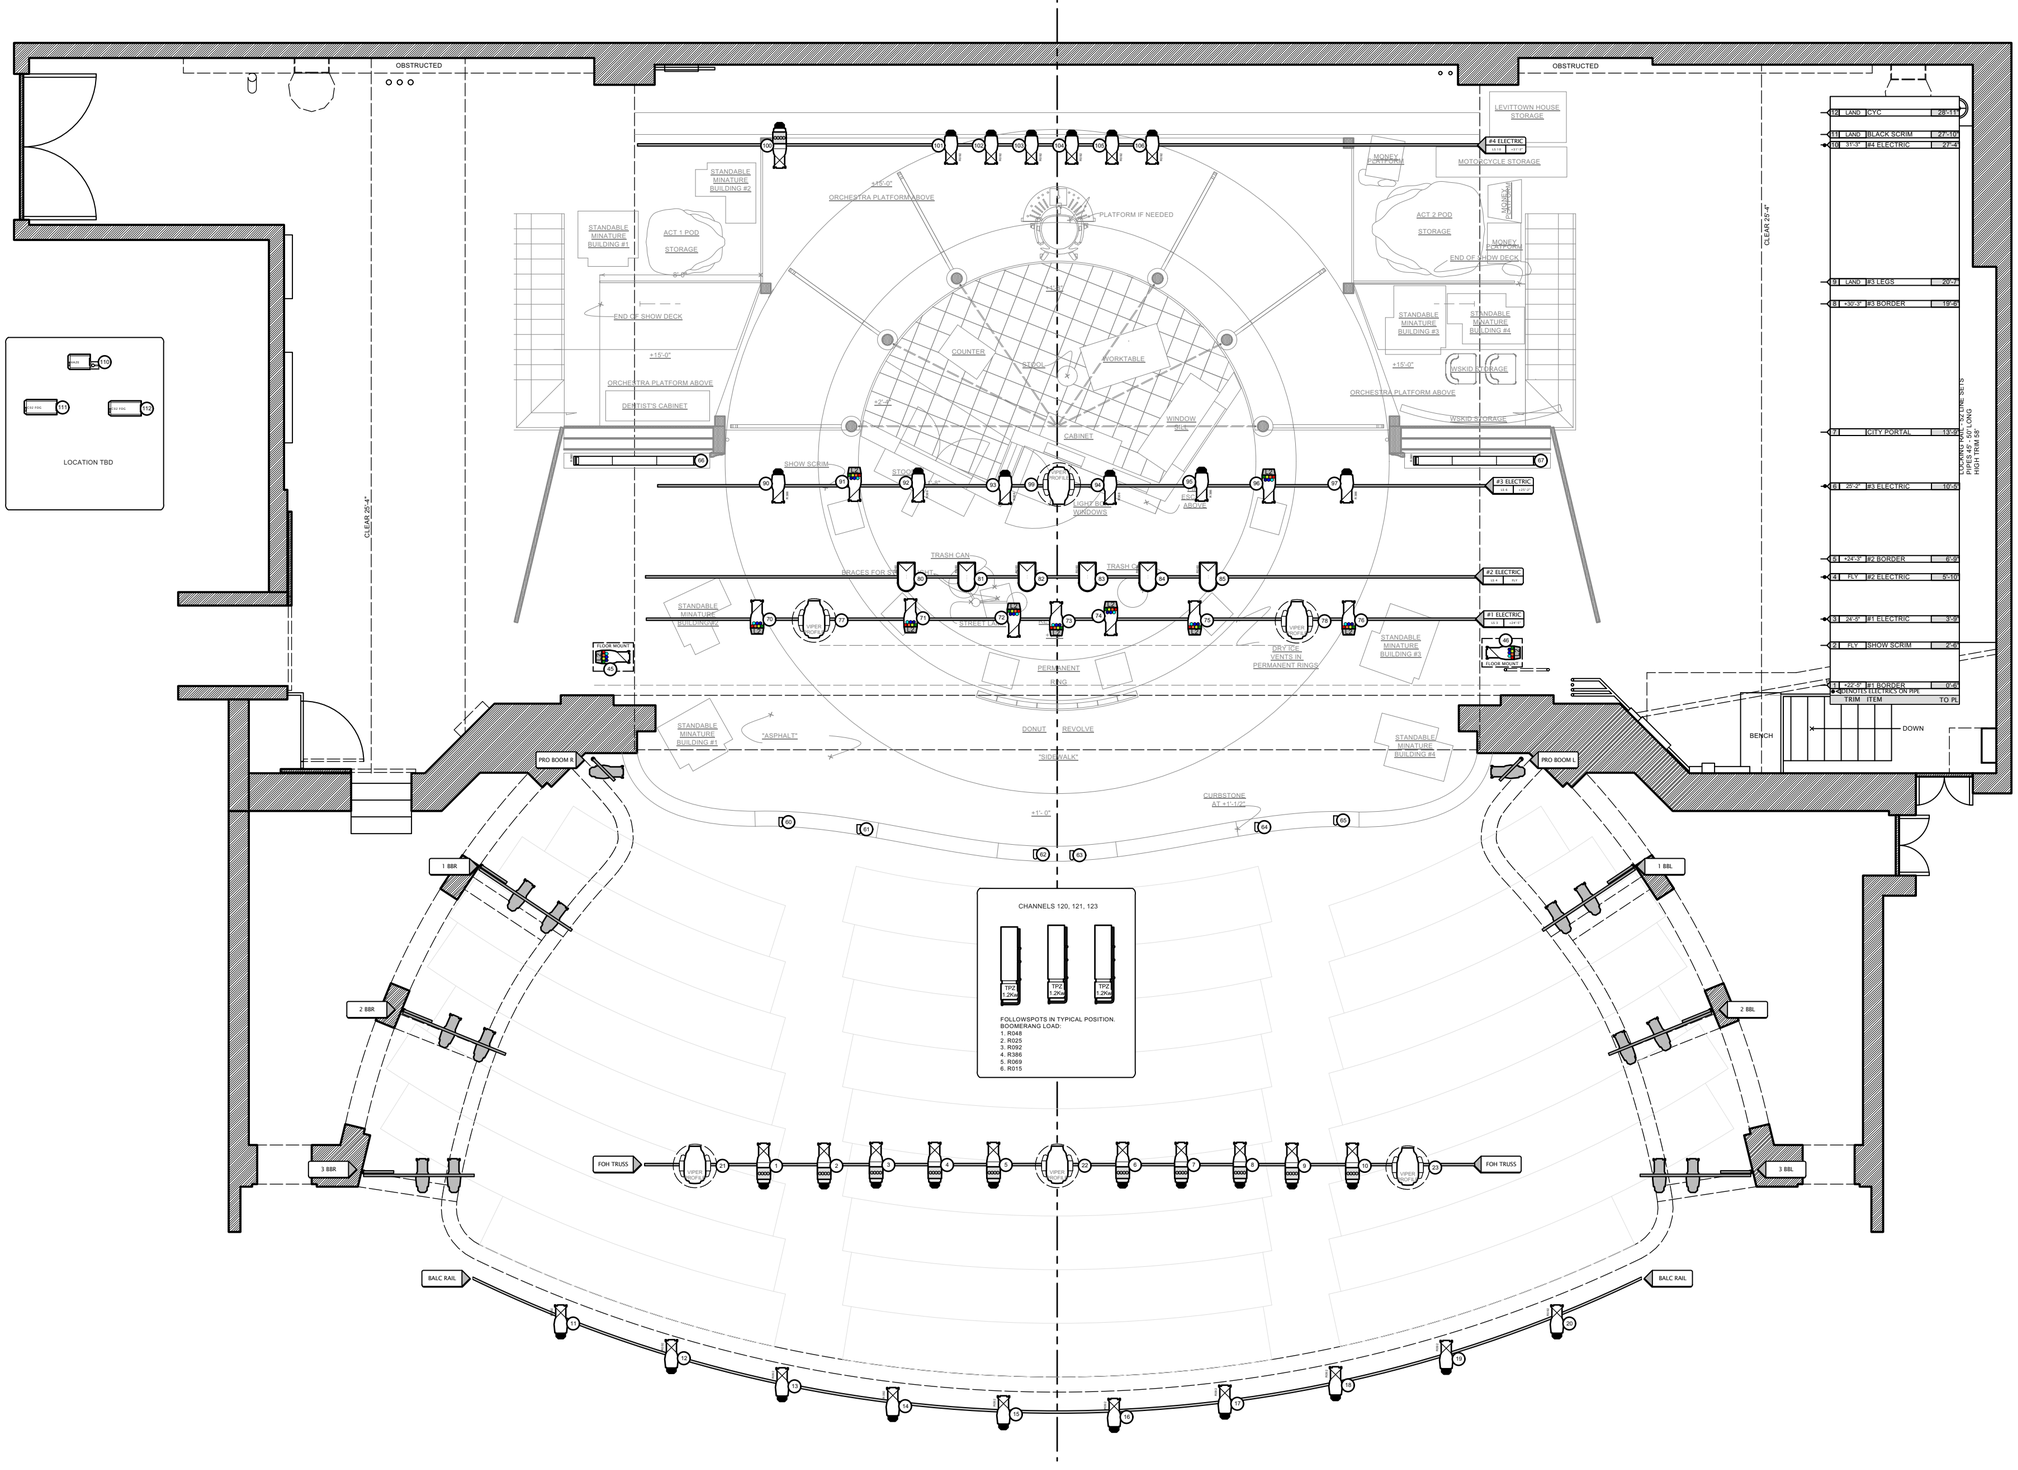

2 LIGHT PLOT
Scale: 1/4" = 1' 0"

3 BOX AND BOOM ELEVATIONS
Scale: 1/4" = 1' 0"

KEY TO UNITS

- SOURCE FOUR 19 @ 750w
- SOURCE FOUR 26 @ 750w
- SERIES 2 LUSTR 26 @ 167w **DIRECT MODE**
- 64 PAR WFL @ 750w
- BIRDIE @ 50W
- L&E 6' 3 CIRC MINISTRIP @ 750W
- MARTIN MAC VIPER
- ROBERT JULIAT TOPAZE SPOT @ 1.2Kw **BOOMERANG AS NOTED**
- RADIENCE HAZER
- AQUAFOGGER 3000
- SEACHANGER

TYPICAL UNIT

- BARNDOOR
- HALF HAT
- TOP HAT
- COLOR
- TEMPLATE/IRIS
- UNIT NUMBER
- 750w LAMP
- CHANNEL NUMBER

NOTES

1. Auqua Fogger 3300 INSIDE PERMANANT RING

This drawing represents visual concepts and suggested construction and fixture placement only! The Designer is unqualified to determine the structural or electrical appropriateness of this design, and will not assume responsibility for improper engineering, construction, handling, or use. All materials and construction must comply with the most stringent applicable Federal and Local Fire, Safety, Energy, and Environmental Codes.

REVISIONS

CURRENT RELEASE

DRAWN	CHECK
LGH	LGH

1	XXXXXXXXXX	XX/XX/XX
2	XXXXXXXXXX	XX/XX/XX
3	XXXXXXXXXX	XX/XX/XX
4	XXXXXXXXXX	XX/XX/XX
5	XXXXXXXXXX	XX/XX/XX
6	XXXXXXXXXX	XX/XX/XX
A	PRELIM PLOT	4/11/22

BROADHURST THEATRE
NYC

PRESENTS: LITTLE SHOP OF HORRORS

DIRECTOR:
SETS:
CLOTHES:
LIGHTING: LOU HILLMAN
SOUND:


CONTACT: LOU HILLMAN
lhillman@mail.umw.edu
540-394-0262

DRAWING: LIGHT PLOT

SCALE: 1/4"= 1' 0"

PLOTTED FROM: LITTLESHOP.vwx

SHEET # 1 OF 2

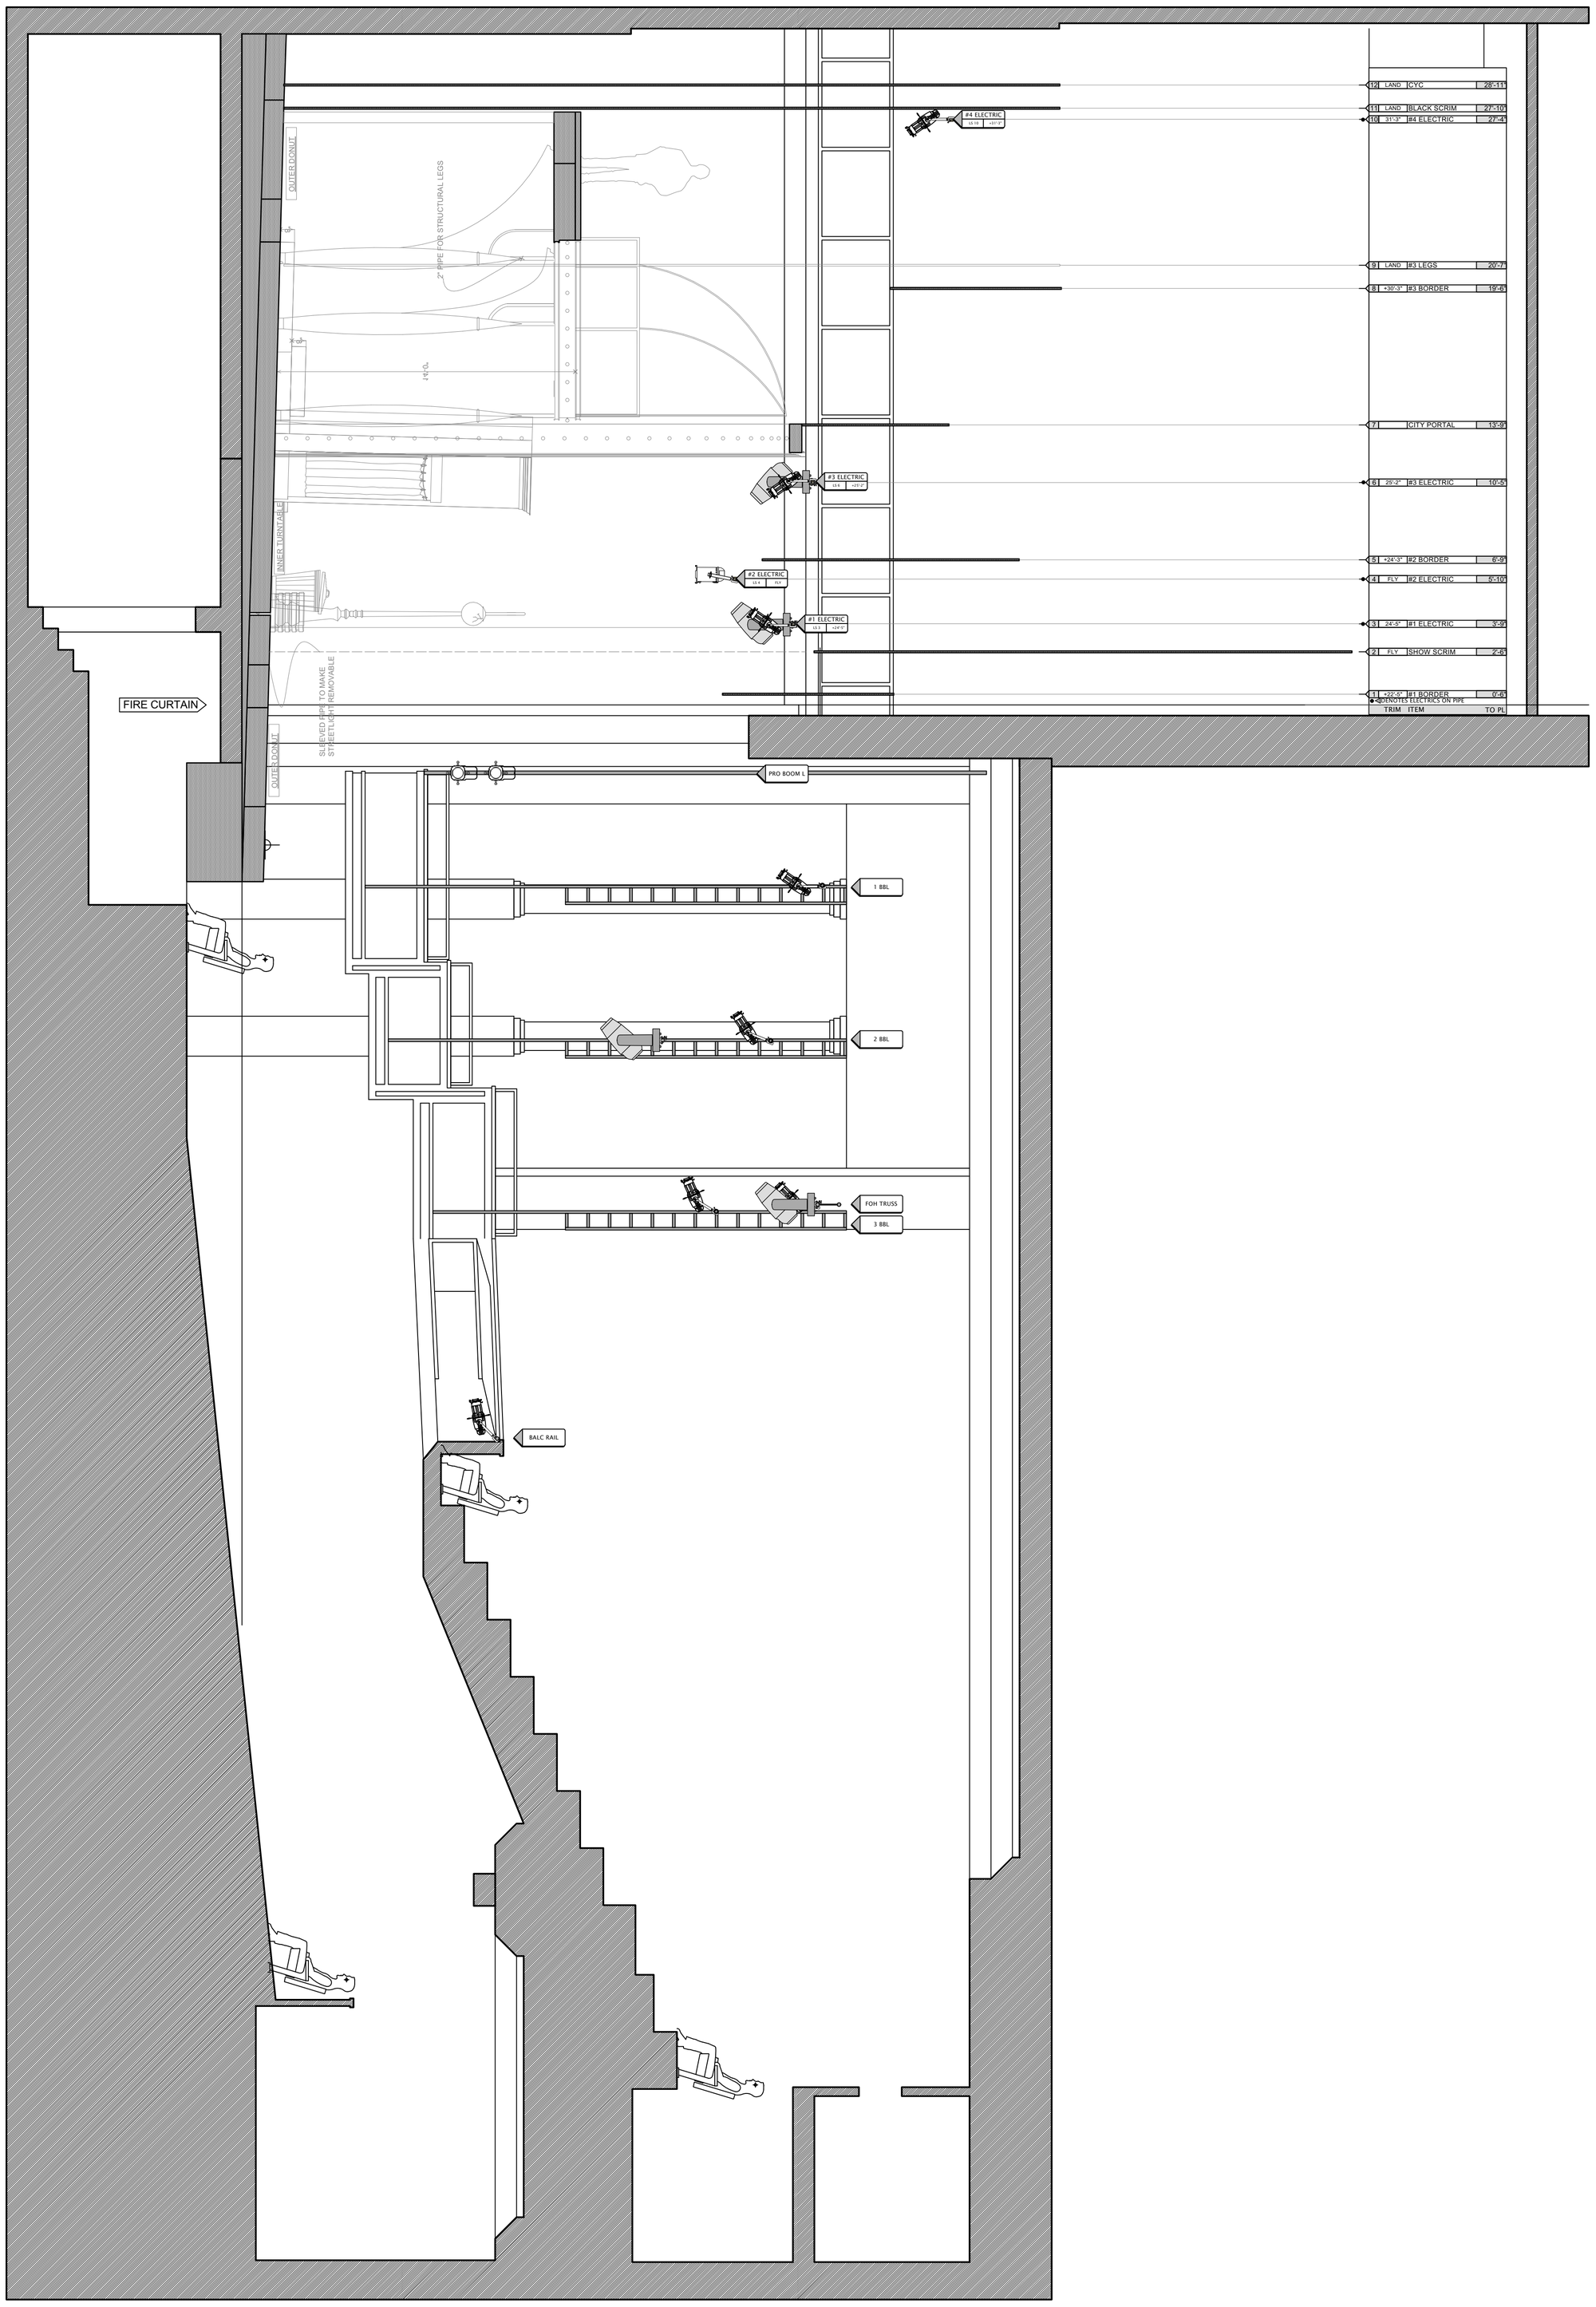

1 CL SECTION
Scale: 1/4" = 1' 0"

KEY TO UNITS

- SOURCE FOUR 19 @ 750w
- SOURCE FOUR 26 @ 750w
- SERIES 2 LUSTR 26 @ 167w **DIRECT MODE**
- 64 PAR WFL @ 750w
- BIRDIE @ 50W
- L&E 6' 3 CIRC MINISTRIP @ 750W
- MARTIN MAC VIPER
- ROBERT JULIAT TOPAZE SPOT @ 1.2Kw **BOOMERANG AS NOTED**
- RADIENCE HAZER
- AQUAFOGGER 3000
- SEACHANGER

TYPICAL UNIT

BARNDOOR
HALF HAT
TOP HAT
COLOR
TEMPLATE/IRIS
UNIT NUMBER
750w LAMP
CHANNEL NUMBER

NOTES

1. Auqua Fogger 3300 INSIDE PERMANANT RING

This drawing represents visual concepts and suggested construction and fixture placement only! The Designer is unqualified to determine the structural or electrical appropriateness of this design, and will not assume responsibility for improper engineering, construction, handling, or use. All materials and construction must comply with the most stringent applicable Federal and Local Fire, Safety, Energy, and Environmental Codes.

REVISIONS

CURRENT RELEASE

DRAWN	CHECK
LGH	LGH

1	XXXXXXXXXX	XX/XX/XX
2	XXXXXXXXXX	XX/XX/XX
3	XXXXXXXXXX	XX/XX/XX
4	XXXXXXXXXX	XX/XX/XX
5	XXXXXXXXXX	XX/XX/XX
6	XXXXXXXXXX	XX/XX/XX
A	PRELIM PLOT	4/11/22

BROADHURST THEATRE
NYC

PRESENTS: LITTLE SHOP OF HORRORS

DIRECTOR:
SETS:
CLOTHES:
LIGHTING: LOU HILLMAN
SOUND:

CONTACT: LOU HILLMAN
lhillman@mail.umw.edu
540-394-0262

DRAWING: CL SECTION

SCALE: 1/4"= 1' 0"

PLOTTED FROM: LITTLESHOP.vwx

SHEET # 2 OF 2